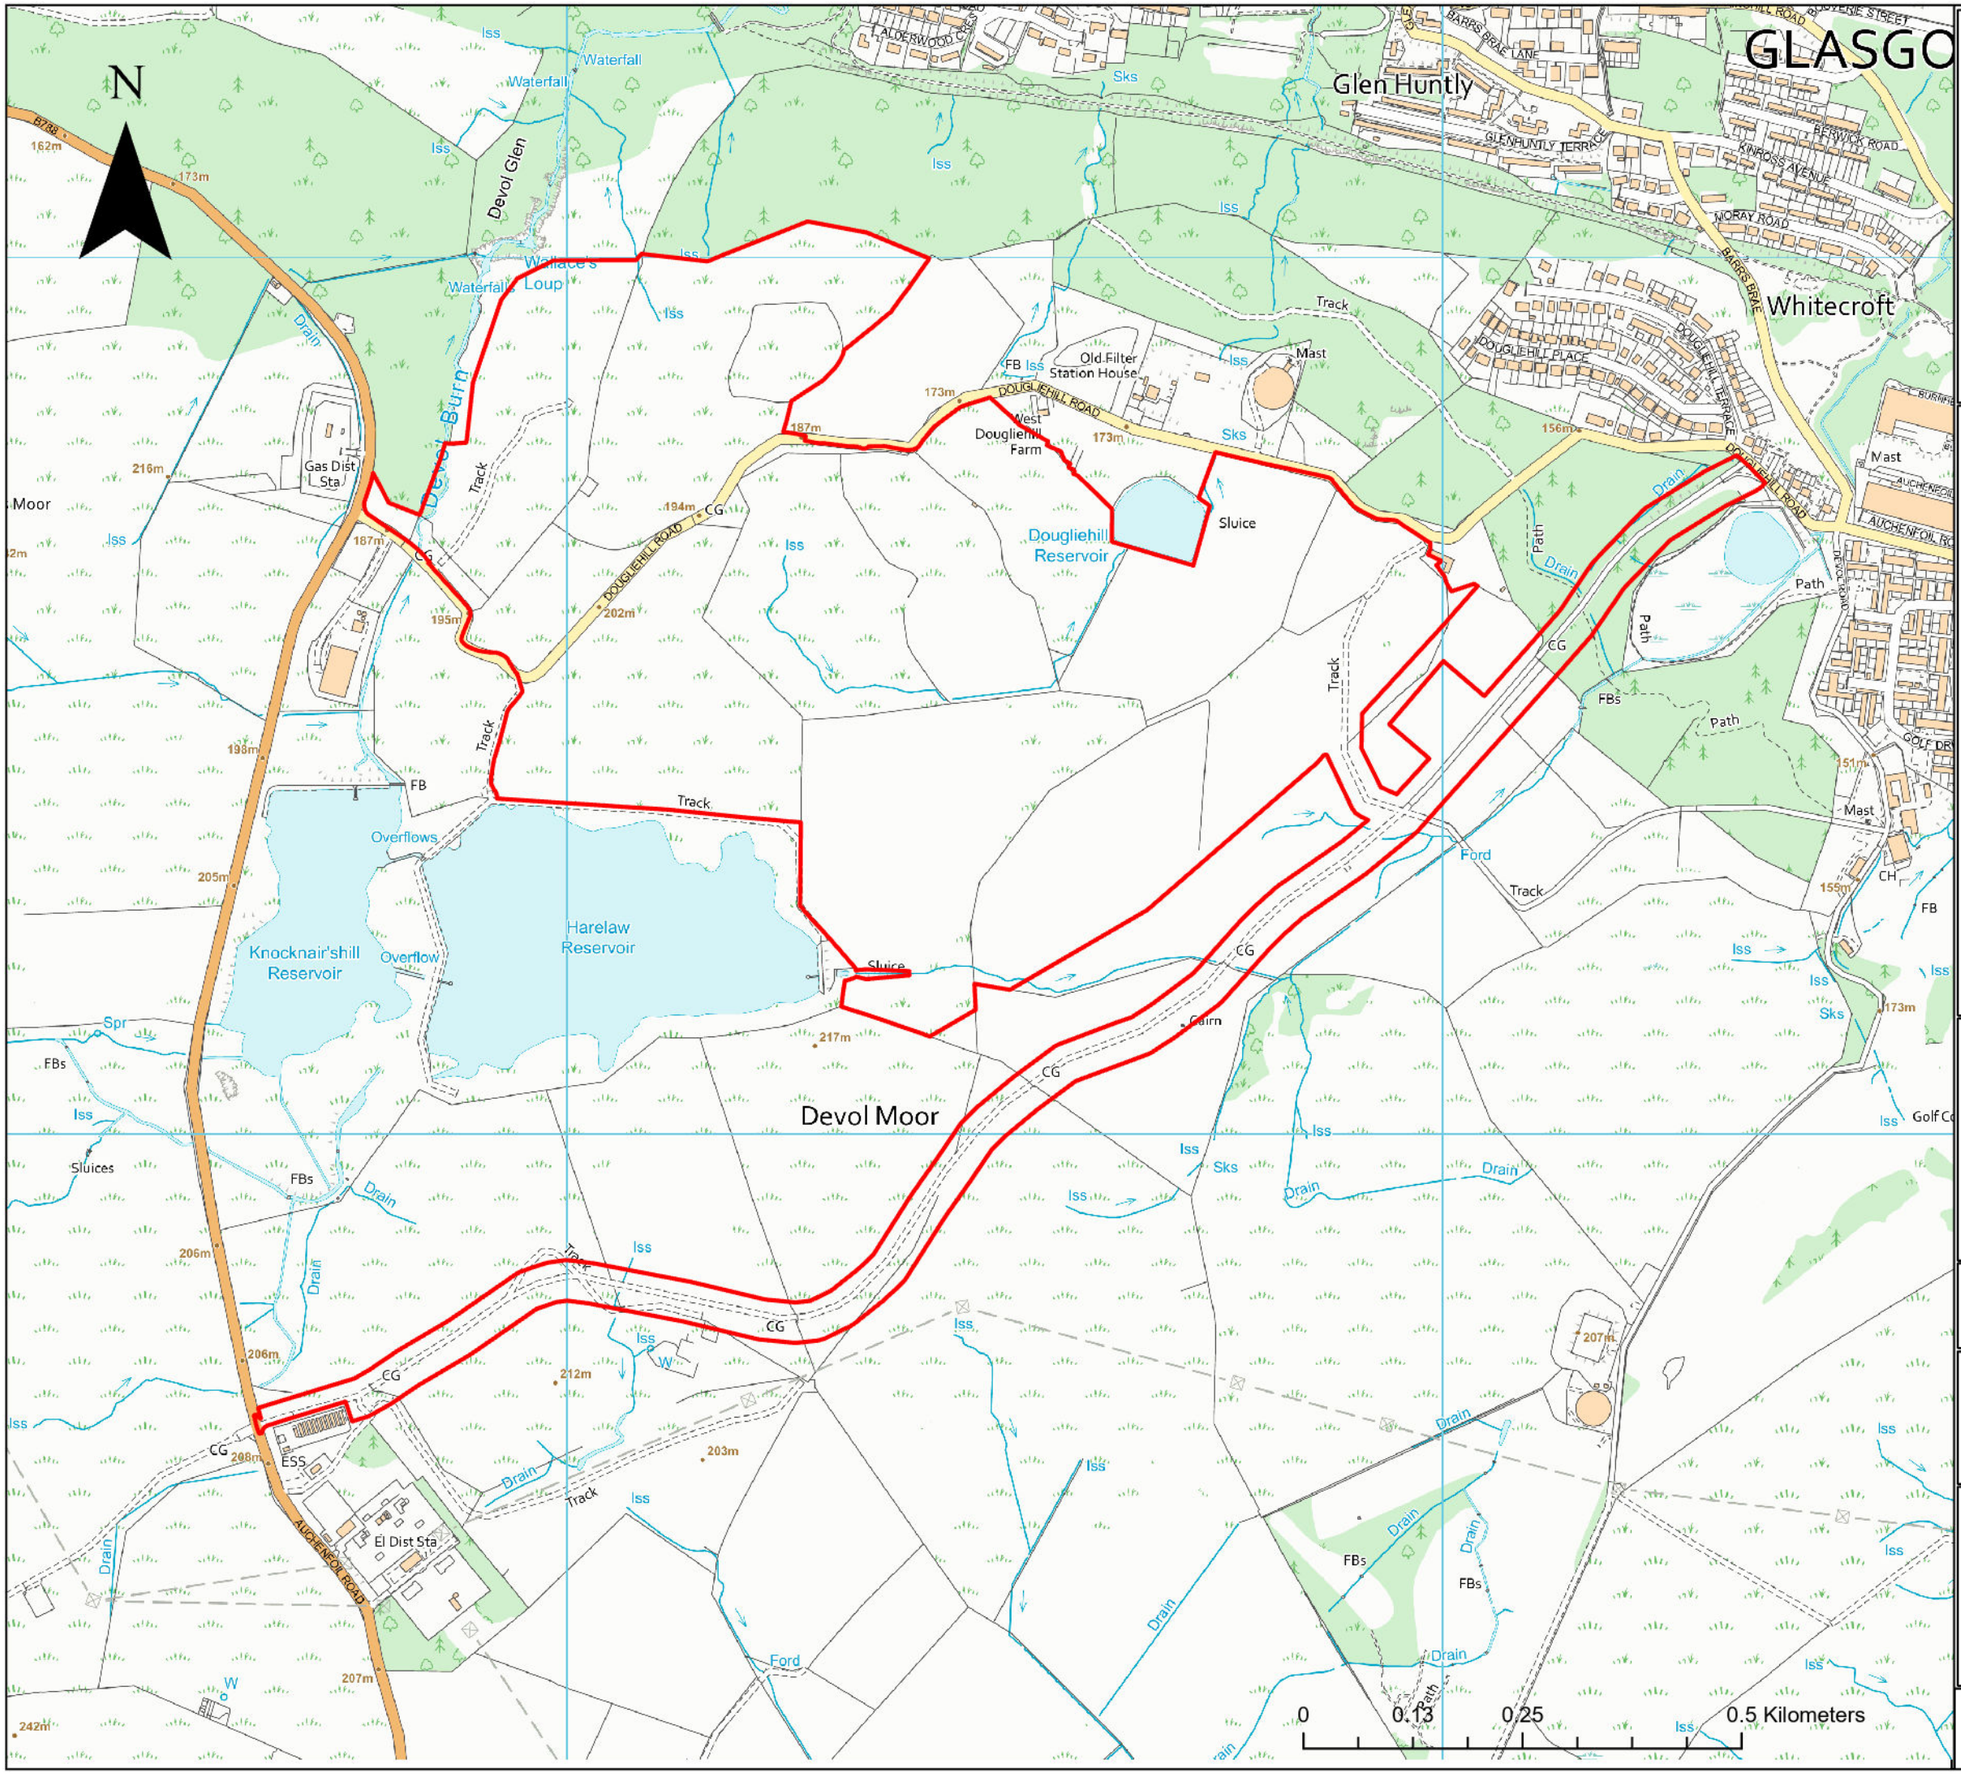


Renewco POWER

10 Newton Place, Glasgow, G3 7PR, United Kingdom
www.renewcopower.com | info@renewcopower.com

Knocknair Red Line Boundary

Figure Title:

Existing Site Plan

Scale: 1:7,000 @ A3

Date: 22/07/2025

© Crown copyright and database rights 2025
Ordnance Survey AC0000808122