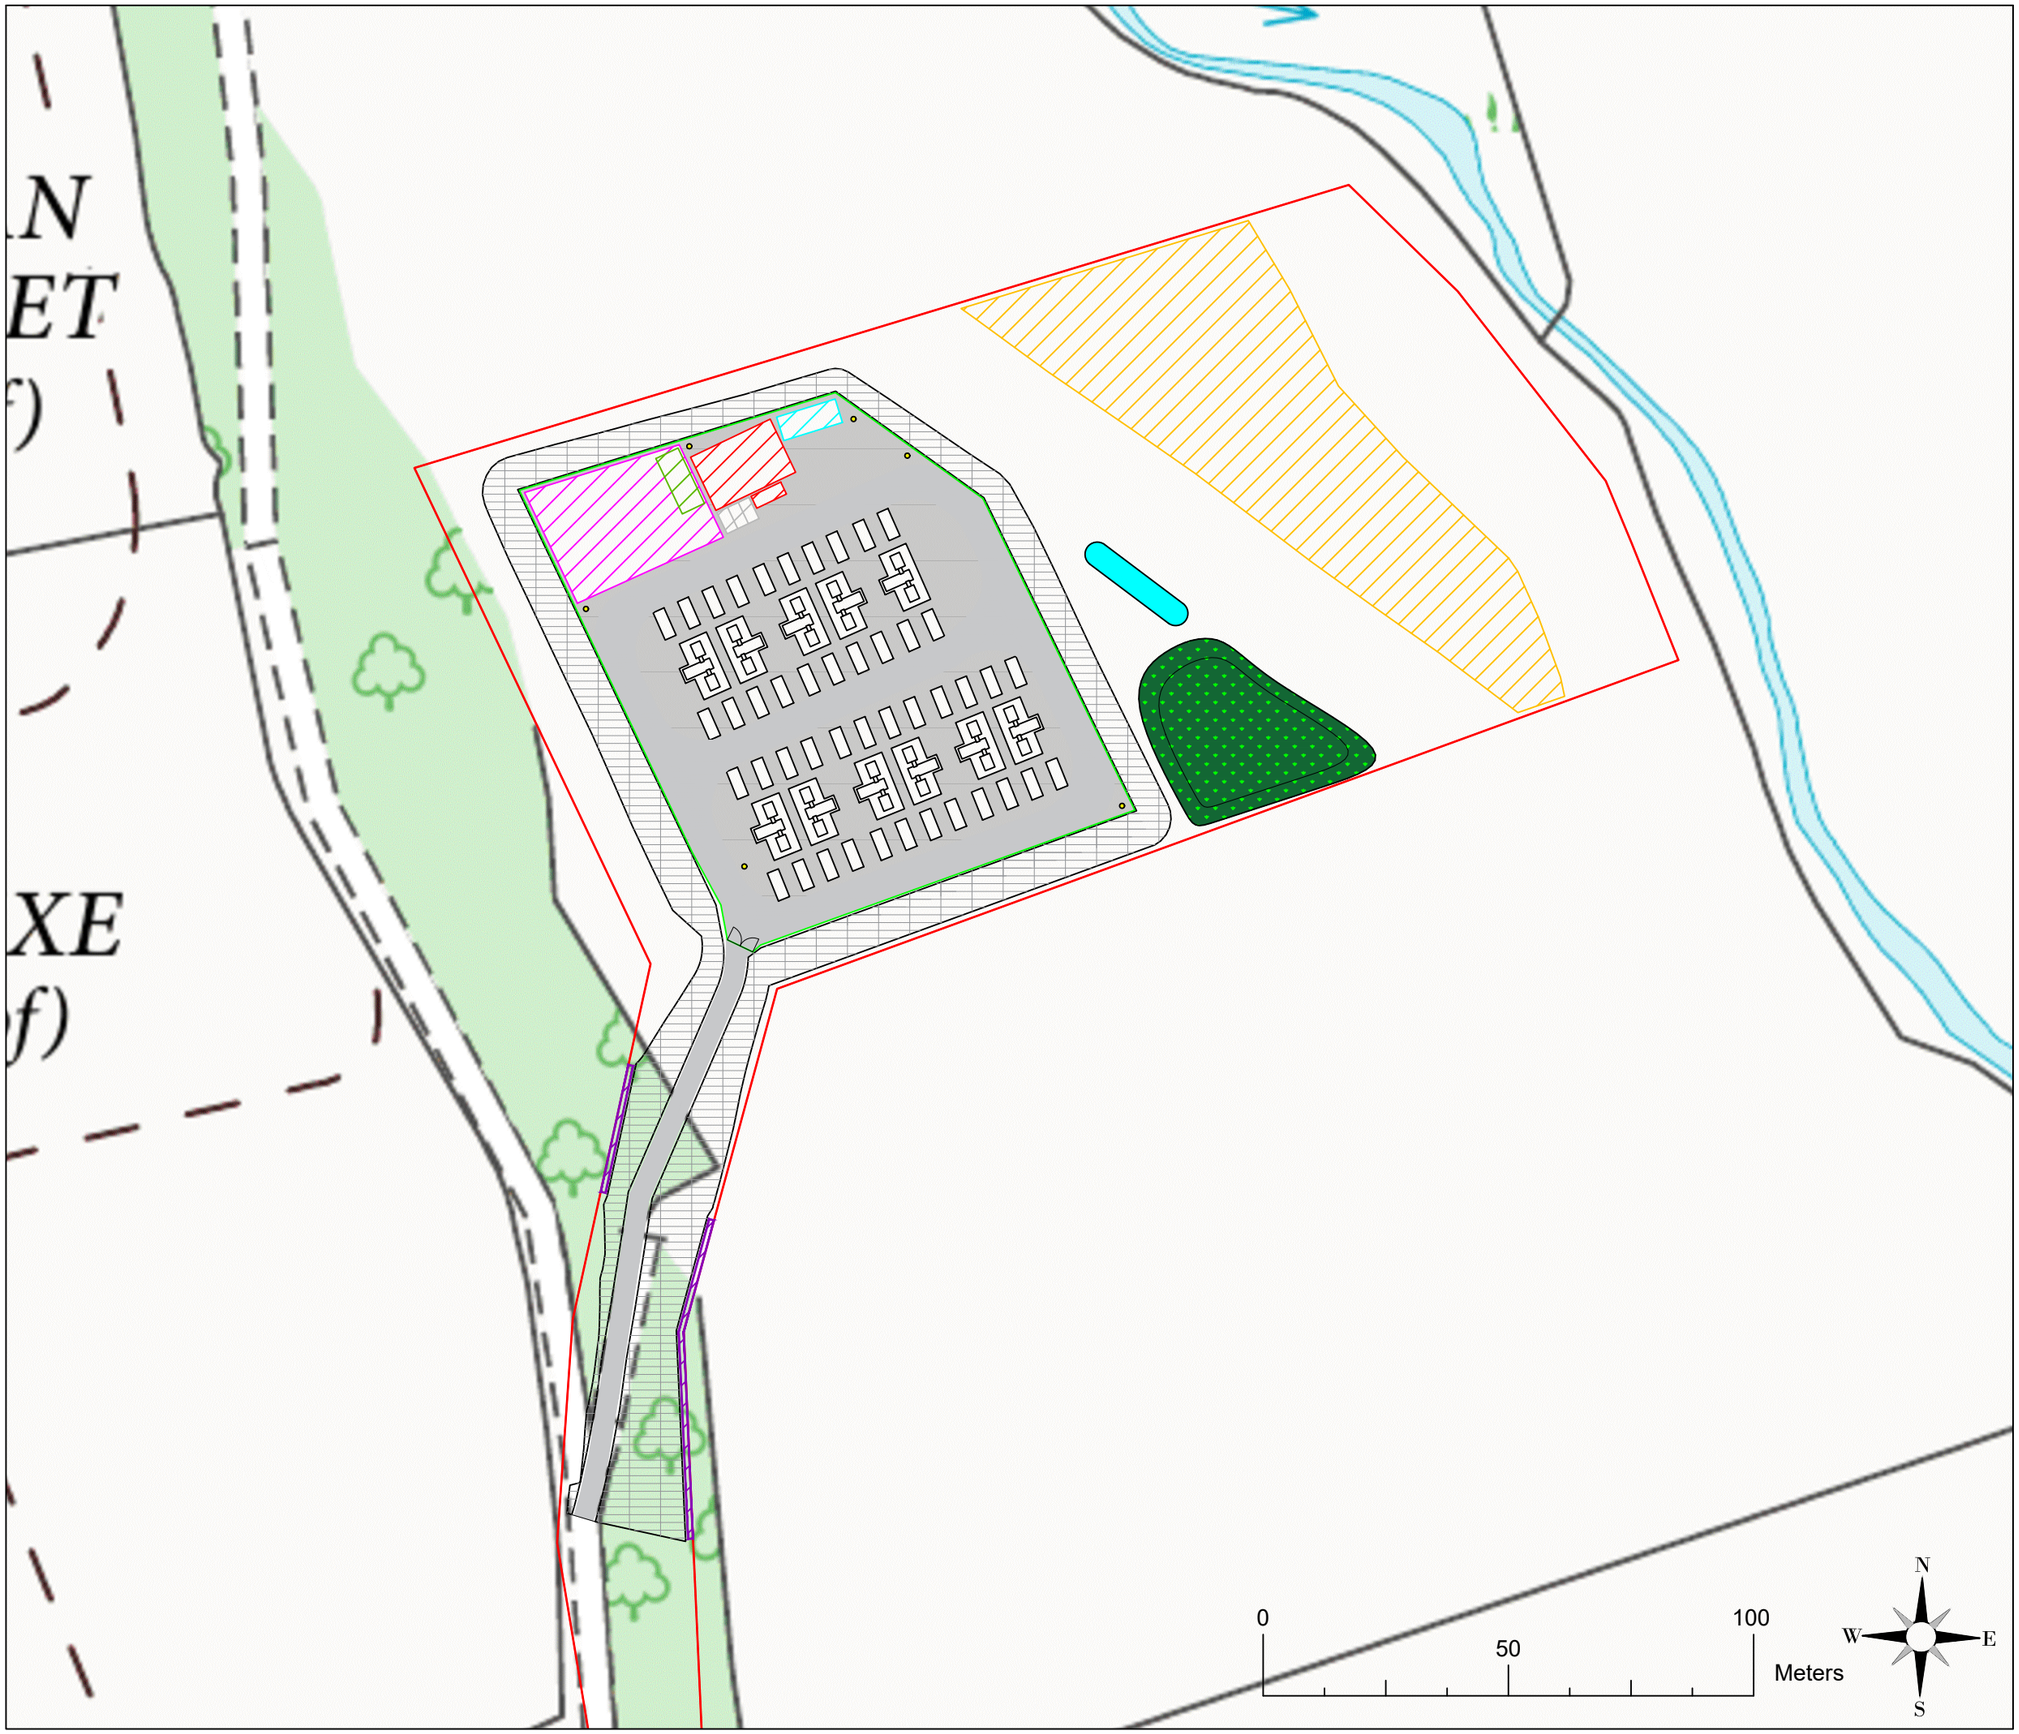


Legend

- Site Boundary
- Site Road
- Substation Area
- Construction Compound
- Control Room
- Raised Platform
- BESS Maintenance Area
- Security Fence
- Spares Container
- CCTV & Lighting
- Parking
- Buried Firewater Storage Tank
- PCS Unit
- Attenuation Basin
- BESS Container
- Retaining Wall
- Hardstanding

Notes

BESS
49.9MWac
44no. of BESS Containers

PCS
11 PCS Units
PCS consists of 2no. of Inverters and 1no. of Transformers

Infrastructure
Site road incorporates with existing track.

Revision Schedule

Rev	Drawn	Checked	Approved	Description	Date
01	GF	CT	CT	Planning	11/06/2024

Project Name
Milton Farm BESS

Drawing Title
Proposed Site Layout

Location
Milton Farm, Beattock, Dumfries DG10 9PJ
55.2974, -3.4274

Scale	Status	Date
@A3 1: 1,250	For Planning	11/06/2024

Renewco POWER
10 Newton Place, Glasgow, G3 7PR, United Kingdom
www.renewcopower.com | info@renewcopower.com

© Renewco Power Ltd. All rights reserved. Proprietary and confidential.

© Crown copyright and database rights 2024 Ordnance Survey 0100031673
© Local Government Information House Limited copyright and database rights 2024 0100031673