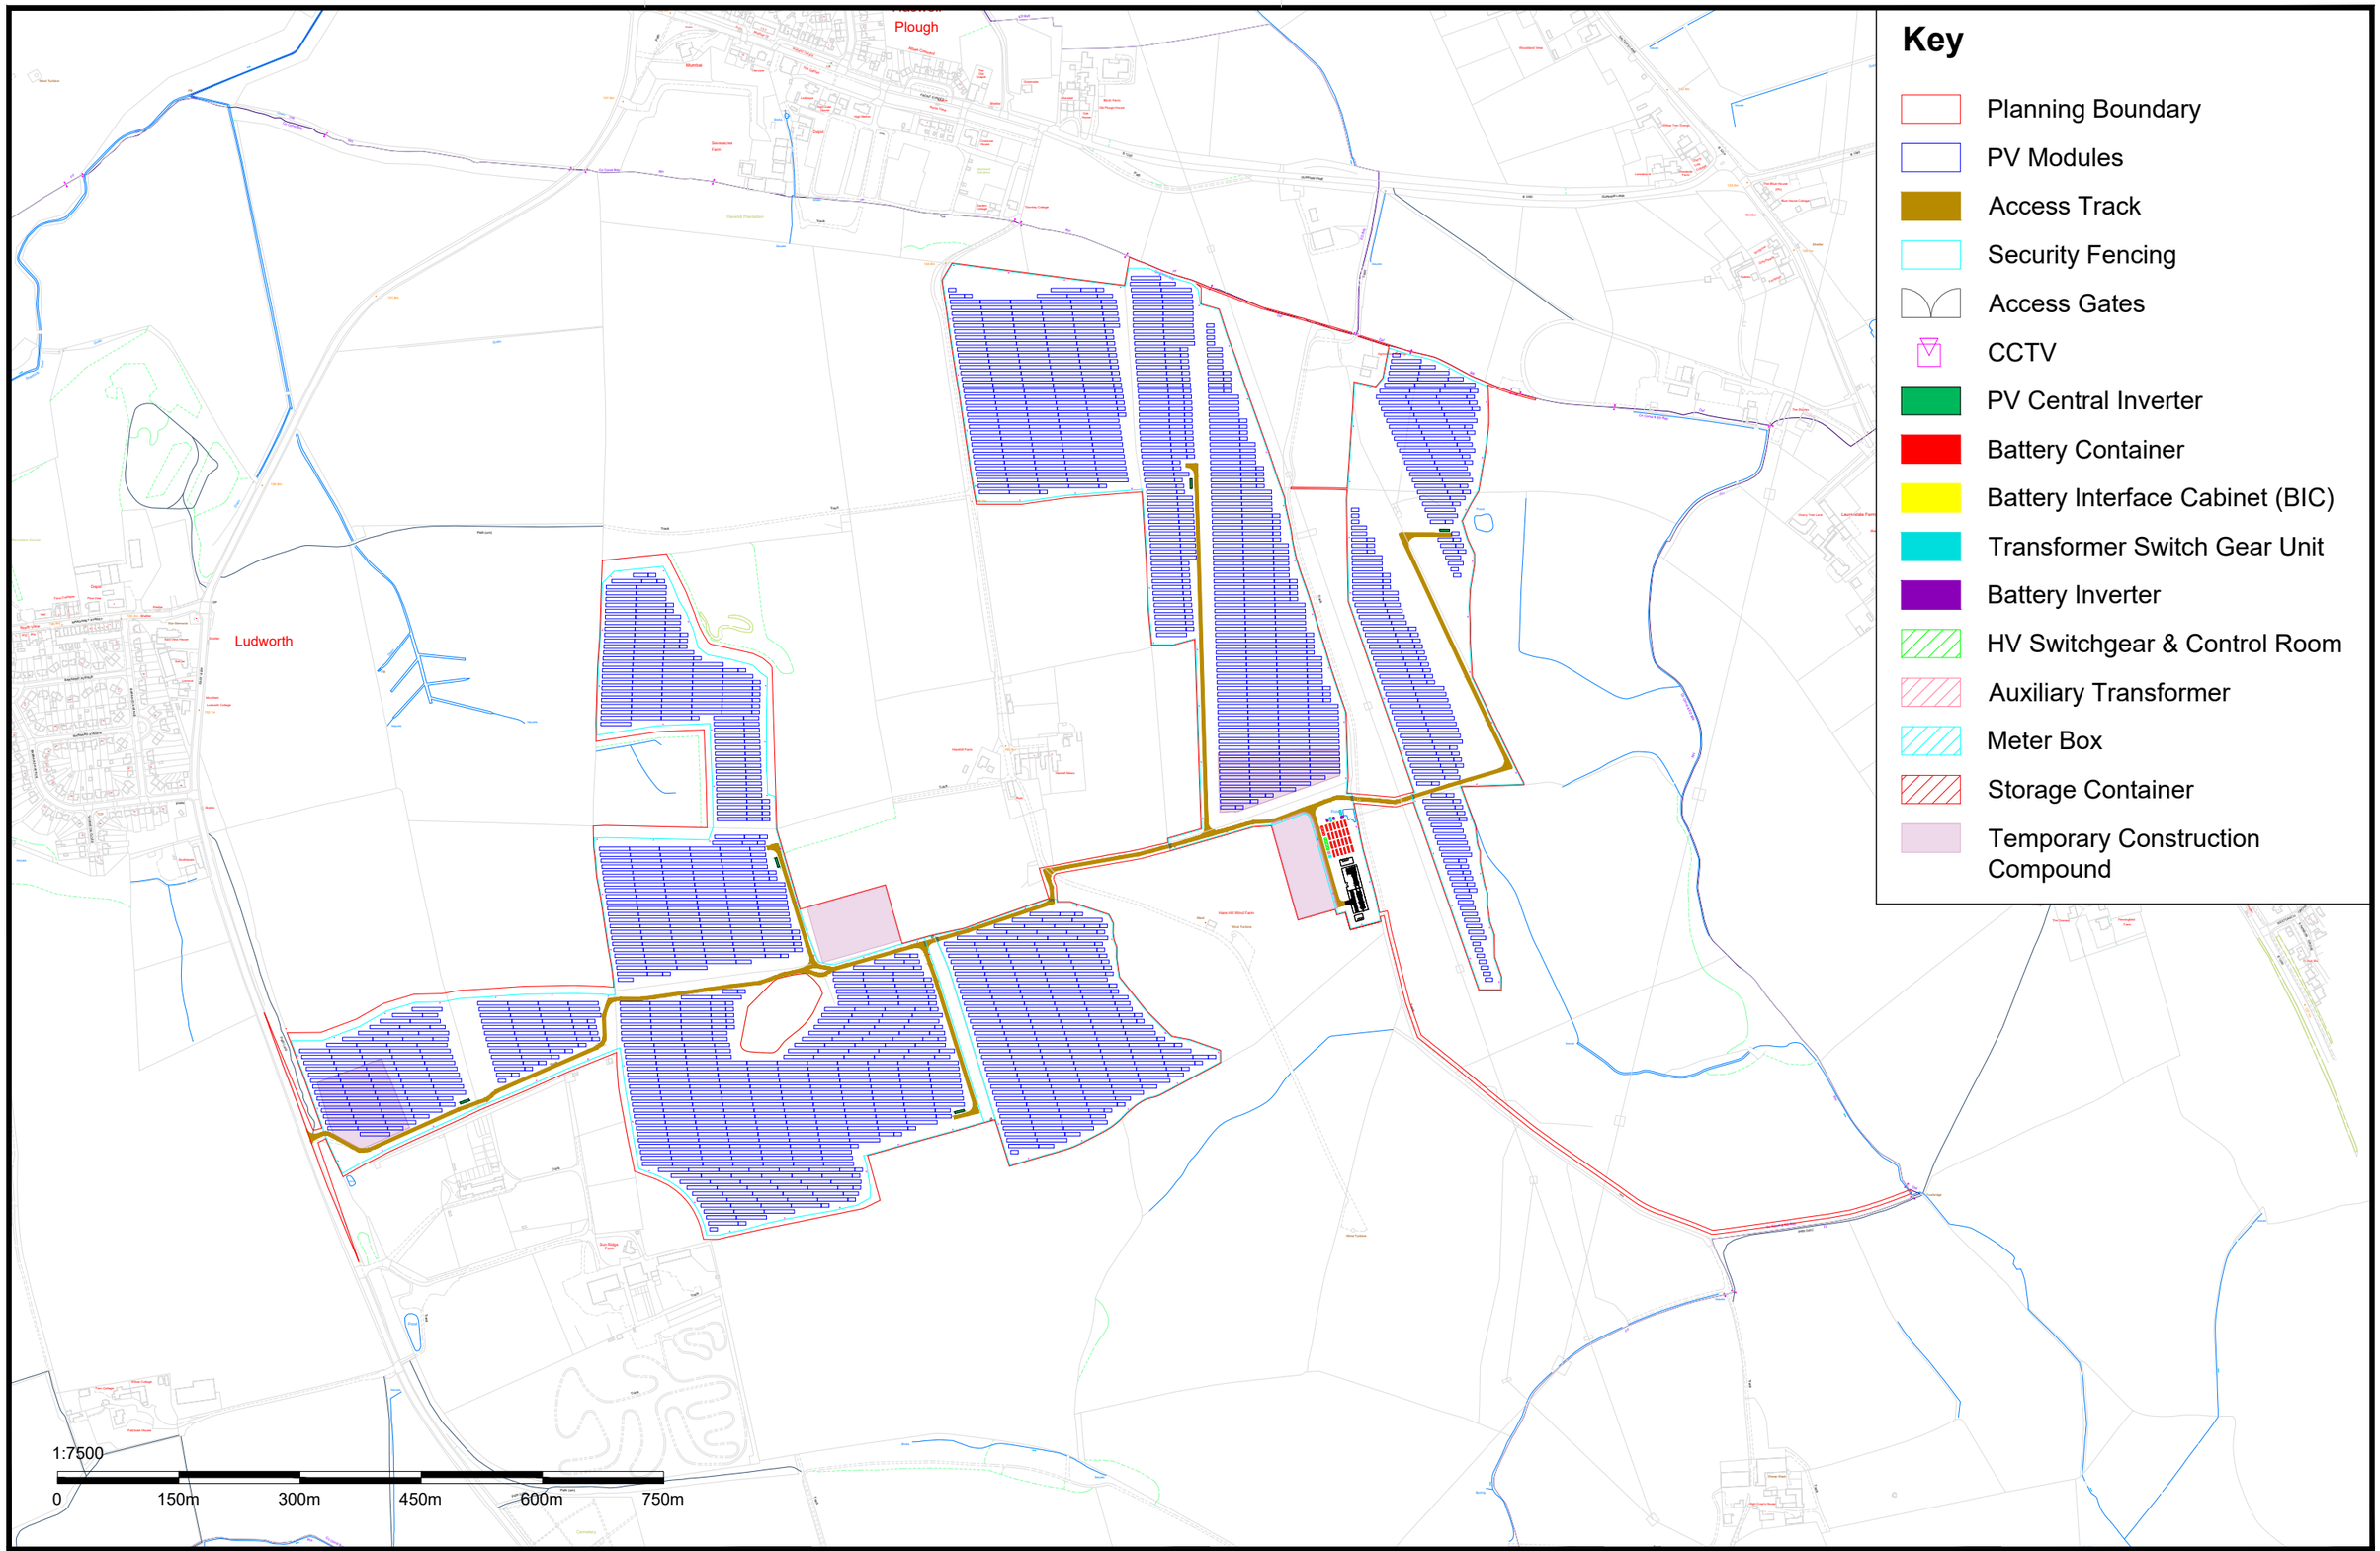


Key

- Planning Boundary
- PV Modules
- Access Track
- Security Fencing
- Access Gates
- CCTV
- PV Central Inverter
- Battery Container
- Battery Interface Cabinet (BIC)
- Transformer Switch Gear Unit
- Battery Inverter
- HV Switchgear & Control Room
- Auxiliary Transformer
- Meter Box
- Storage Container
- Temporary Construction Compound

NO DIMENSION TO BE SCALED
ALL SIZES TO BE SITE VERIFIED
THIS DRAWING IS COPYRIGHT
IF IN DOUBT, ASK

Locogen

NOTES
-

LOCOGEN LTD
RENEWABLE ENERGY SPECIALISTS
4 W SILVERMILLS LANE EDINBURGH, EH3 5BD TELEPHONE 0131 5554745

PROJECT
HARE HILL SOLAR FARM

DRAWING TITLE
LAYOUT PLAN

SCALE	1:7500 @ A3	DIRECTOR	IM
DATE	19/12/2024	DRAWN BY	EB
DRAWING NO.	DES-0002	REVISIONS	1.0