


SITE

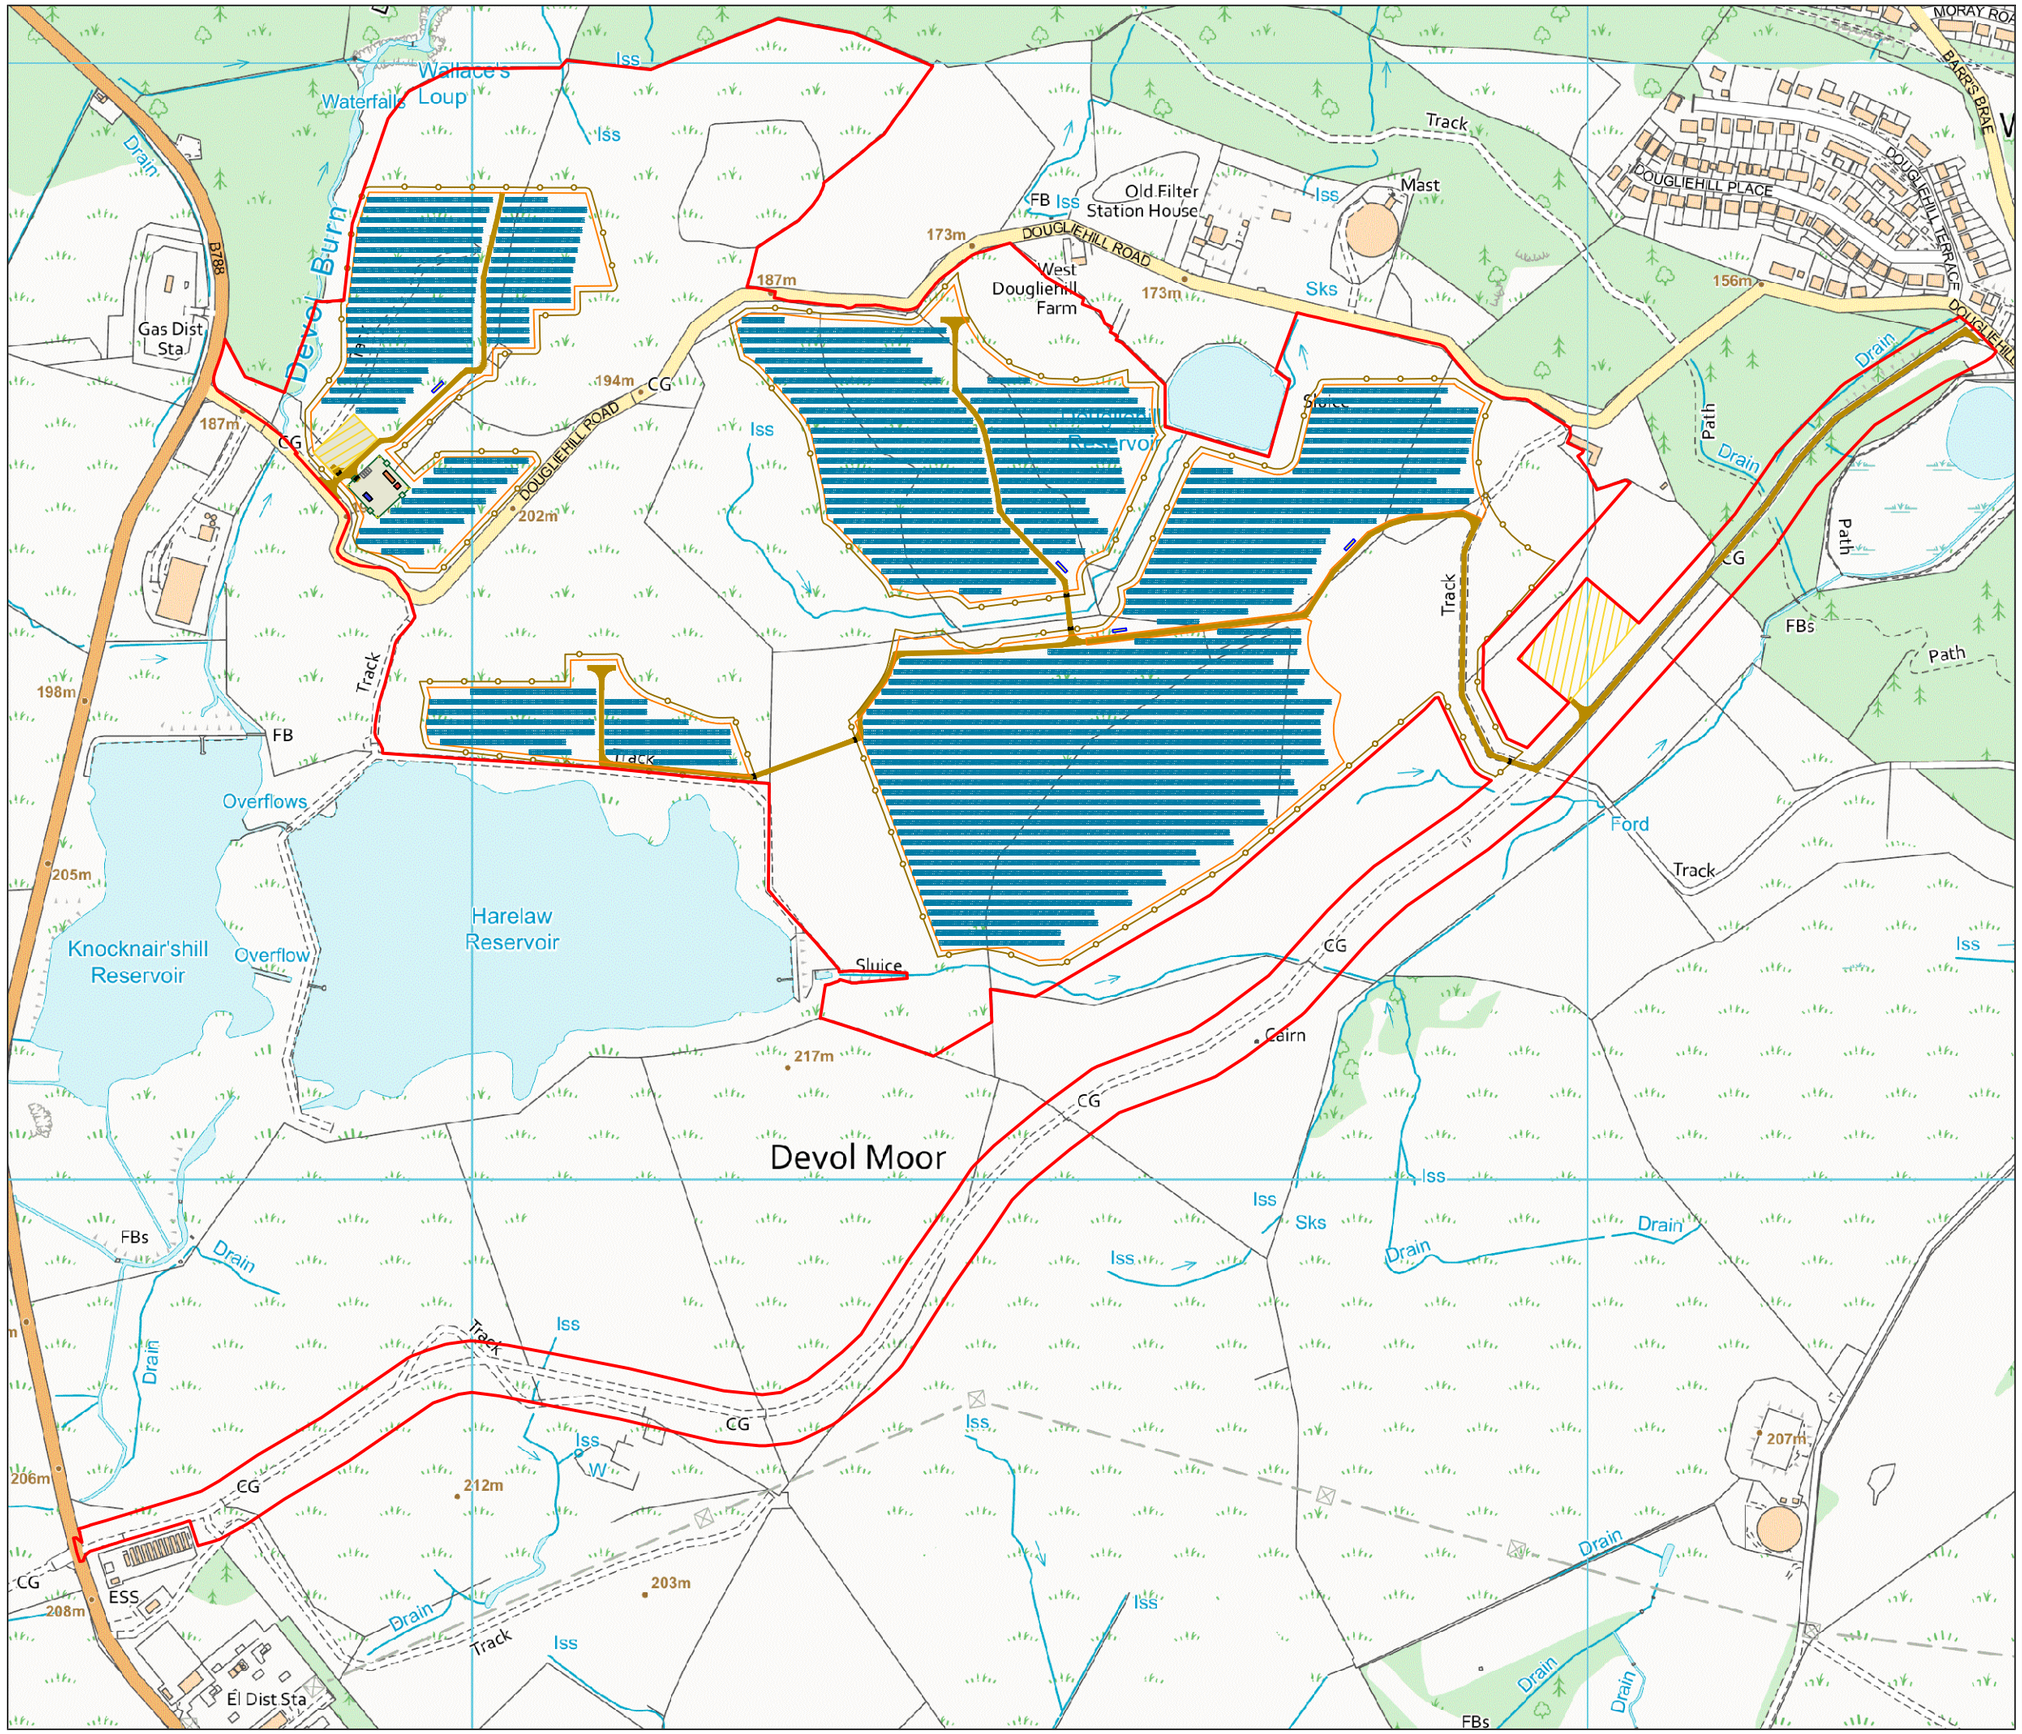

LEGEND

- Site Boundary
- Security Fence
- Perimeter Fence
- Temporary Construction Compound
- Internal Site Track
- Solar PV
- Solar PV Transformer
- User Substation
- DNO Cabin
- Auxiliary Transformer
- Parking
- CCTV
- Gate

NOTES

Solar PV
23MWac

Scaled dimensions must not be taken from this drawing. All dimensions are to be confirmed on site prior to commencement of construction work.
Electrical equipment placement is indicative and will be confirmed during pre-construction design.

PROJECT:	KNOCKNAIR RENEWABLE ENERGY PARK
DRAWING TITLE:	SITE LAYOUT PLAN
LOCATION:	ARDGOWAN ESTATE, INVERKIP, PA16 0DW 230902 E, 673638 N
CRS:	BNG EPSG:27700
SCALE:	@A3 1: 5,500
STATUS:	FINAL
SHEET:	1/2

Renewco POWER

REVISION SCHEDULE:

REV	DATE	DRAWN	CHECKED	APPROVED
06	27/02/2026	GF	CT	CT
07b	12/03/2026	GF	CT	CT
08	08/05/2026	GF	CT	CT

10 NEWTON PLACE, GLASGOW, G3 7PR, UNITED KINGDOM
WWW.RENEWCOPOWER.COM | INFO@RENEWCOPOWER.COM

© RENEWCO POWER LTD. ALL RIGHTS RESERVED. PROPRIETARY AND CONFIDENTIAL.
© CROWN COPYRIGHT AND DATABASE RIGHTS 2026 ORDNANCE SURVEY AC0000808123
© LOCAL GOVERNMENT INFORMATION HOUSE LIMITED COPYRIGHT AND DATABASE RIGHTS 2026 AC0000808123